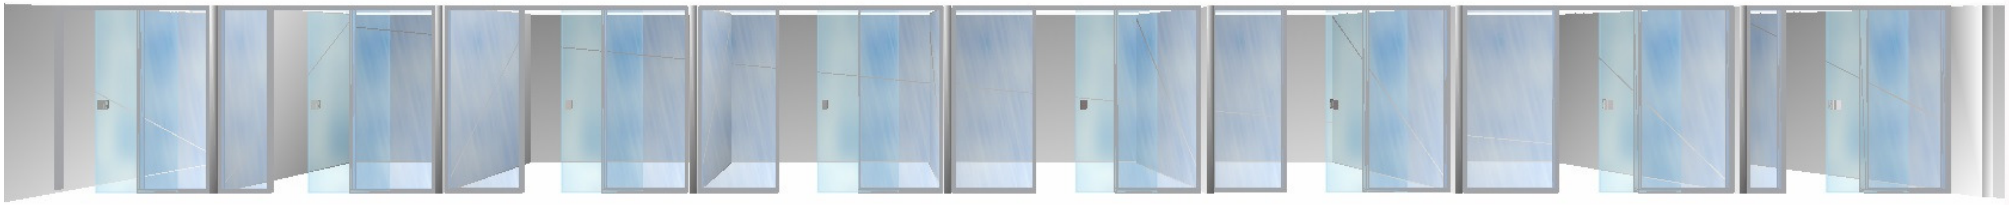

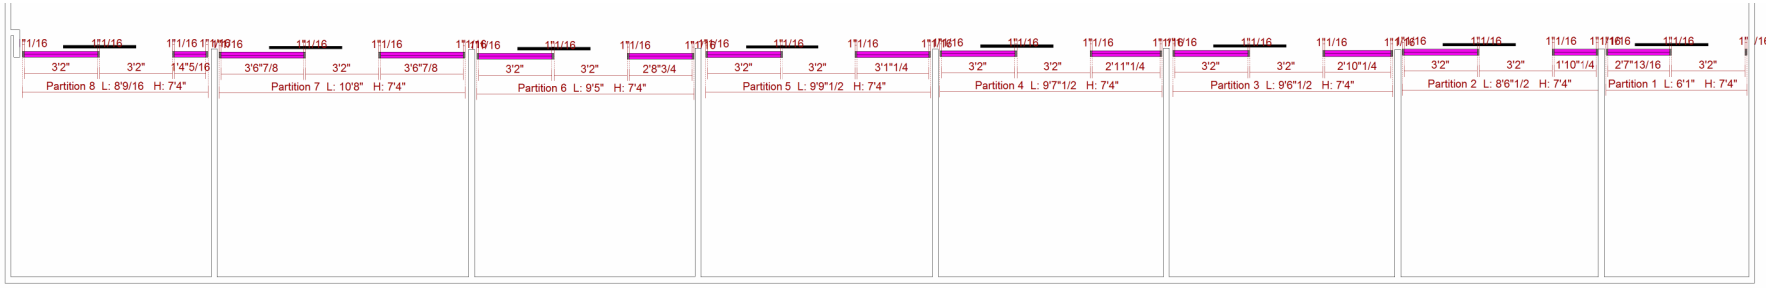

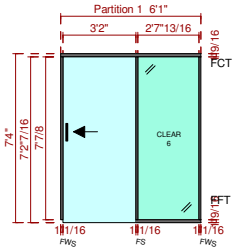

Partition 1

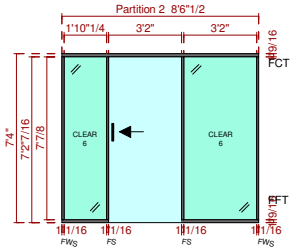

Partition 2

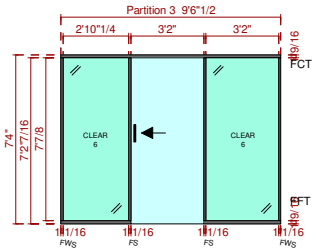

Partition 3

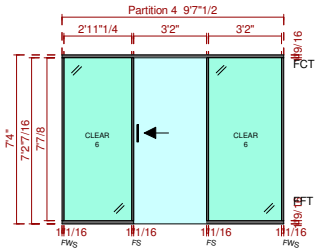

Partition 4

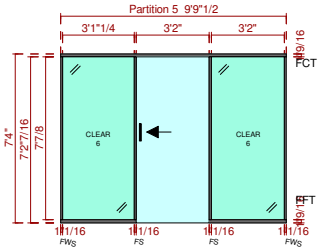

Partition 5

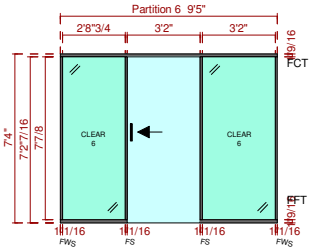

Partition 6

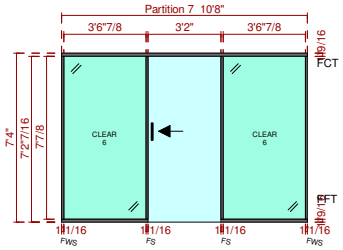

Partition 7

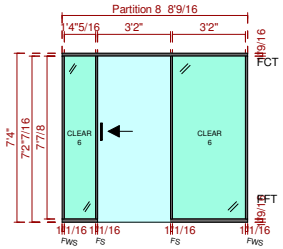

Partition 8

Notes:
12' Genesis Stud - Ceiling Track for Partition 7
10' Genesis Stud - Ceiling Track for Partitions 2-6, 8
8' Genesis Stud - Ceiling Track for Partition 1
10' Flex Track - Floor Track for all Partitions
8' Flex Studs - Verticals
8' Stud Bead - Verticals
4' Stud Bead - Ceiling Track (stud) Bead
4' Track Bead - Floor Track Bead

nxtwall

Aspen Cross - Option 1

Client: Creative Office Environments

Drawing: **Rendering/Plan/Elevations**

Drawn by: **Nguyen Tran**

Date: **07/11/2017**

Not to scale